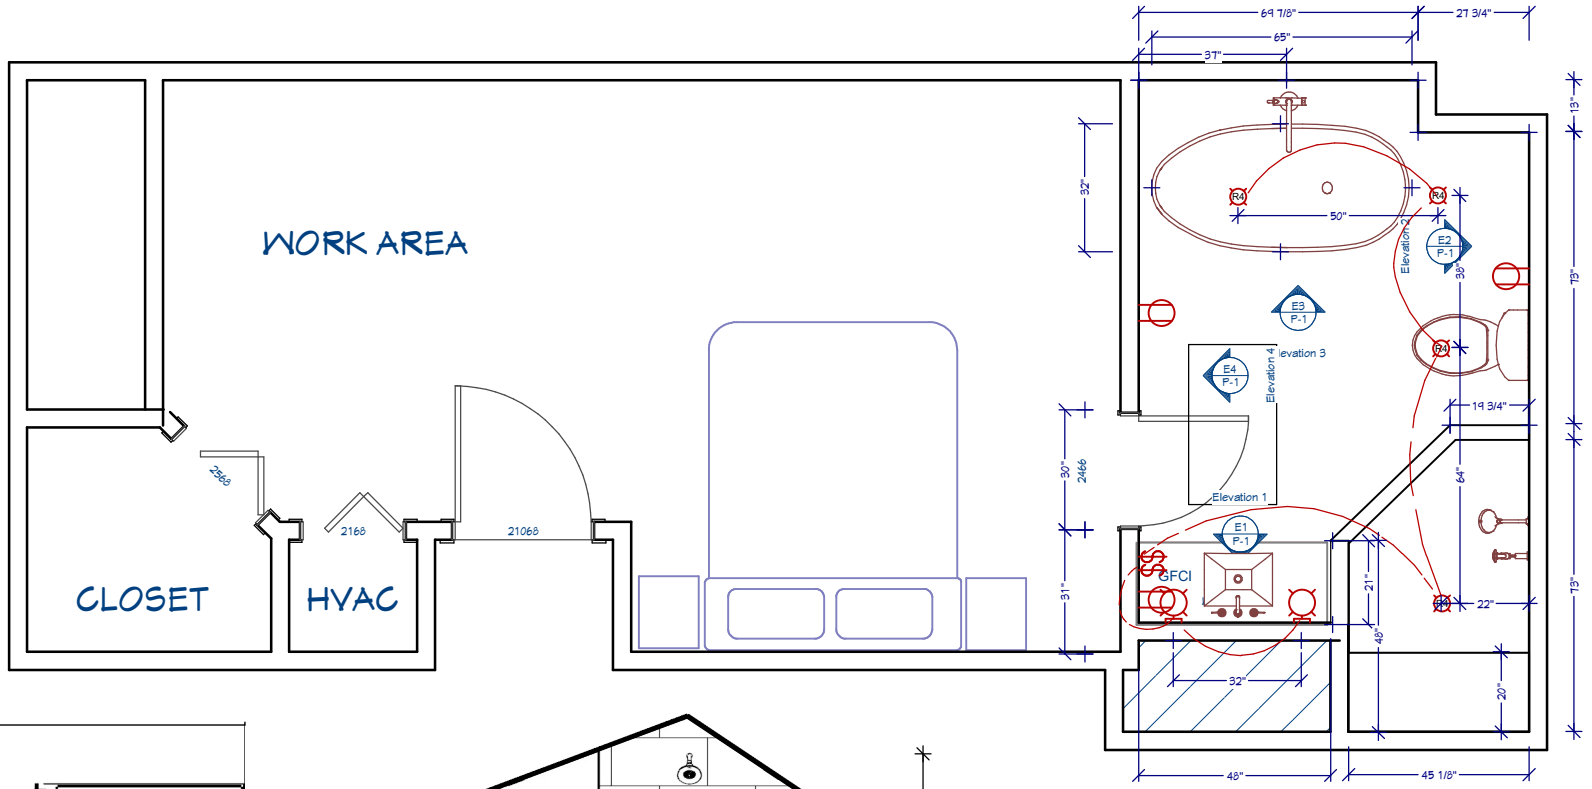

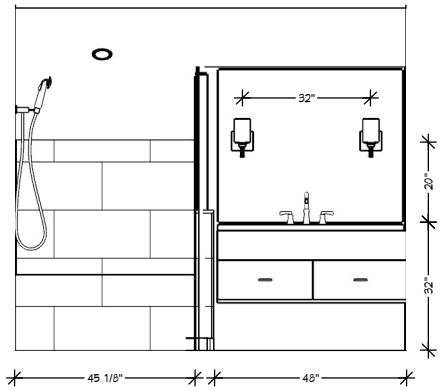

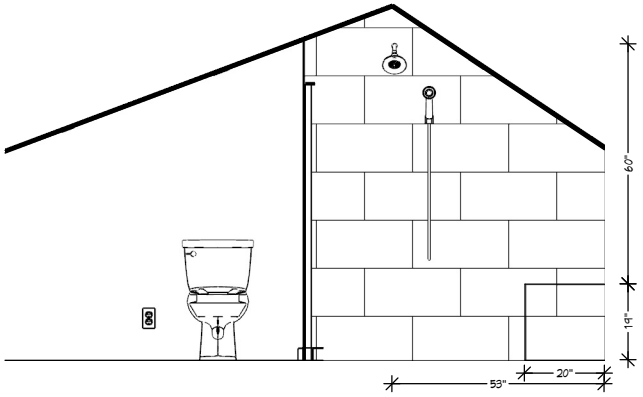

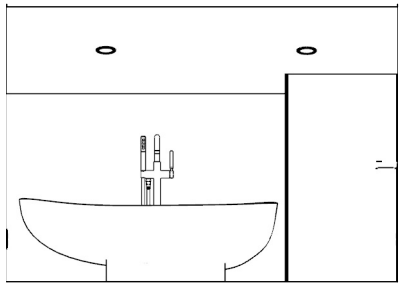

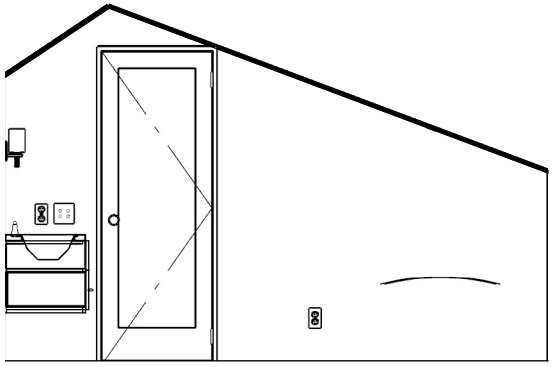

Camera 1

REVISION TABLE			
NUMBER	DATE	REVISED BY	DESCRIPTION
1	10/18/17	JW	CREATED FP AND EL PER MEETING

ZIRIN RESIDENCE
ATTIC BEDROOM

DRAWINGS PROVIDED BY:
JAKE WITTROCK CREATIVE

DATE:
10/18/17

SCALE:
1/4" = 1'

SHEET:
P-1